FOR MYSORE STATE

Agriculture (1954) Department.

RF SERIES.

G.O. NO. 1142

Dated 10/7/54

Passed 4/15/7/54 Despatch

30

[Despatch Abstract.]

Community Projects - South Kanara area - Block III - Communicati Construction of 7 culverts on the Cartheem road to be forw by the villagers from Kanajur Church to Giriddhangady via Kanajur Church in Karkal taluk - Sanctioned by the Collector South Kanara - Papers recorded.

1876

D.Dis. 13864.54.
Proceedings of the Collector [illegible] 20.[illegible].54.
Sri T. [illegible] Survey, [illegible]

Sub: [illegible] - Santi [illegible] - [illegible] 7 culverts - [illegible] culv[illegible] - sanction [illegible]

Ref: From the T.L.C.S. [illegible] 4[illegible]54.3. dated 2[illegible].54.

92022

Sanction is accorded for an expenditure of [illegible].5300/- (five thousand three hundred only) being the estimated cost of construction of 7 culverts to the road from Tarajar church to Siddhenahalli (Vi.) Tanajur to place in Tarajar village of [illegible] taluk. [illegible] for construction of the earth work in respect of the road which [illegible].4[illegible]/- shall be [illegible] beneficiaries. This sanction is accorded subject to [illegible] .70 units of [illegible] prohibition, to be [illegible] in the overall programme.

2/- The [illegible] should be debited to "[illegible].B. Community Development - Projects - [illegible] Projects b. Communication [illegible] - 4 works".

3/- The Project Executive Officer, S.Tanajur is requested to get the work executed [illegible] and submit the completion report in due [illegible].

-PTXXXXXX-

Collector.

To
The Project Executive Officer, S.Tanajur with one copy of the plan and estimates.
One submitted to the Director of Community Projects, North St.George, Madras, [illegible] with a copy of the plan and estimates.
Copy to the Secretary, [illegible] Projects Administration, Rashtrapathi Bhavan, New Delhi.
Copy to the Accountant General, [illegible].
Copy to the [illegible] Director, [illegible].
Copy to the Asst. Project [illegible].
Copy to A7 for file.
[illegible]

DIRECTOR OF COMMUNITY PROJECTS & EX-OFFICIO ADDL. SECY. AGRICULTURE DEPARTMENT
3 JUL 1954

Enclosures to Collectors

D. Dis 15864-52 dated

29-6-52

To

The Director of Community Projects,

Fort-St George, Madras 9

3

Report to accompany the estimate for constructing a slab culvert of 2 ft waterway.

Est: Rs 500/-

This estimate provides for the construction of a slab culvert of 2 ft waterway. The slabs will be of cut stones. Under the ~~slab~~ body wall and the head walls concrete boulder stones in cement mortar 1:4:8 has been provided.

The body walls and the ~~abut~~ head wall will be of ~~[illegible]~~ Cabbo rubble in cement mortar 1:5. Rough stone dry pacing has been provided for on the sides. Detailed est and plan enclosed.

There are 4 culverts of this type

[illegible]

Submitted

1 estimate in Duplicate

Left [illegible]:

25/1/[illegible]

AE

(2)

Costing of cut stone slab [illegible]

Details of work	No.	L	B	D	Rate
1. Earth work [illegible]					
for [illegible]					
[illegible]					
[illegible] with					
[illegible] head & lift					
2. Concrete [illegible]					
[illegible]					
M. R. [illegible]					
[illegible] wall (Ht 4.5)	1×2	16'-0"	2'-6"	0'-7"	10
for 1st [illegible]	1×2	1'-6"	2'-6"	0'-7"	11
				extra	8
					29
3 E. R. Mason [illegible]					
[illegible] wall (Ht 4.5)	1×2	15'-0"	1'-6"	3'-0"	135
[illegible] slab	1×2	15'-0"	0'-5"	[illegible]	11
[illegible]	1×2	1'-6"	3'-6"	1'-6"	32
Parapet wall	1×2	8'-0"	1'-3"	2'-6"	40.5
Add for extra					22
					240
4. Supplying & fixing in position cut stone covering slabs – 3 pieces [illegible]					
covering slab	1	15'-0"	3'-6"	0'-6"	26.5
5. Dressing the Dry Pocket					L.S. 100
6. Concrete [illegible] 3/4" size in C.M. for parapet wall coping	2	8'-0"	1'-3"	0'-6"	10
7. Other cut [illegible]					L.S.
8. P. S. & cart					L.S.
Sd/- J. Gopala Rao, Supervisor C.P.					

Qty	Description of work	Rate	Per	Total	Rs. A.
	1. Earth work excavation for foundation in all soils except [illegible]				
500 cft	[illegible]	2/-	cft		
		96.12-0 ~~95-12-0~~		77	
	4:8				
24 cft	2. R.R. Masonry in C.M. 1:5:7	87/8/- ~~24/8/-~~		2 10	
	[illegible]				
	[illegible] dressed — 6" thick & set in C.M. 1:4.	2-12-0	[illegible]		
100 cft	5. Rough stone dry packing for [illegible]	29/-/-	100 cft	29	
	6. Concrete hand [illegible] stone 3/4" gauge in C.M. 1:2:4	168-0-0 ~~167-0-0~~	[illegible]	17	
	[illegible]	[illegible]	[illegible]	31 ~~38~~	
	[illegible]			[illegible]	

Checked 22/5

[illegible]

1

L. A. Gazipur
1/6/54

Sale deed for Rs 2000/- (Two thousand only)
2/-

Seetha De
29 6 54
Collector, S. Kanara

26/6 26/6/54.

D.P.H II-14. 30,000—20-12-52.

ORIGINAL.

K. ಫಾರ್ಮ್ (36 ನೇ ಅನುಚ್ಛೇದ).

ನೋಟೀಸು.

1920 ನೇ ಇಸವಿಯ ಮದ್ರಾಸ್ ಲೋಕಲ್ ಬೋರ್ಡುಗಳ ಆಕ್ಟಿನ 137 ನೇ ಮತ್ತು 200 ನೇ ಪ್ರಕರಣಗಳ ಮೇರೆಗಿನ ಕ್ರಮಗಳು.

ಹೆತ್ತವ / ಸಂರಕ್ಷಕ ನಾದ

ಮಗುವಿನ ಹೆಸರು

ವಯಸ್ಸು

ವಾಸಸ್ಥಳ

ಗ್ರಾಮ ಮುಖ್ಯಸ್ಥನಿಂದ / ಯೂನಿಯನ್ ಪ್ರೆಸಿಡೆಂಟನಿಂದ ಕೊಡಲ್ಪಟ್ಟ ನೋಟೀಸಿಗೆಯಾರ ವಾಗಿ ಮೇಲಿನ ಮಗುವನ್ನು ದಾಕಲು ಹಾಕಲ್ಪಡುವ / ಸಂದರ್ಶಿಸಲ್ಪಡುವ ಬಗ್ಗೆ ಹಾಜರುಮಾಡಲು ನೀನು ತಪ್ಪಿರುವುದರ ದೆಸೆಯಿಂದ, 19 ನೇ ಇಸವಿ ಲ್ಲಿ ಪೂರ್ವಾಹ್ನ / ಅಪರಾಹ್ನ ಲ್ಲಿ ದಾಕಲು ಹಾಕಲ್ಪ / ಸಂದರ್ಶಿಸಲ್ಪ ಡುವ / ಡುವ ಬಗ್ಗೆ ಸದರೀ ಮಗುವನ್ನು ಹಾಜರುಮಾಡಬೇಕಾಗಿ ನಿನಗೆ ಈ ಮೂಲಕ ವಿಧಿಸೋಣಾಗುತ್ತಿದೆ; ನೀನು ಮೇಲಿನ ಕಾಲದಲ್ಲಿ ಮತ್ತು ವೇಳೆಯಲ್ಲಿ ಸದರೀ ಮಗುವನ್ನು ಹಾಜರುಮಾಡದಿದ್ದು, ಆ ಕುರಿತು ಸಮರ್ಪಕವಾದ ಸಬಬು ತೋರಿಸಲು ತಪ್ಪಿದ ಪಕ್ಷದಲ್ಲಿ, ಮೇಲಿನ ಕ್ರಮಗಳ ಮೇರೆಗೆ ನೀನು ಫಿರ್ಯಾದು ವ್ಯವಹರಣೆ ನಡೆಸಲ್ಪಡುವುದಕ್ಕೆ ಗುರಿಯಾಗುವೆಯೆಂದು ತಿಳಿಯುವುದು.

ವ್ಯಾಕ್ಸಿನೇಟರ್.

ಡಿಸ್ಟ್ರಿಕ್ಟ್ ಹೆಲ್ತ್ ಇನ್‌ಸ್ಪೆಕ್ಟರ್.

ಸೇಂಜ್.

ತಾರೀಖು 19

D.P.H. II-14.

DUP

K ಫಾರ್ಮ್

ನೆ

1920 ನೇ ಇಸವಿಯ ಮದ್ರಾ

137 ನೇ ಮತ್ತು 200 ನೇ

ಹೆತ್ತವ / ಸಂರಕ್ಷಕ ನಾದ

ಮಗುವಿನ ಹೆಸರು

ವಯಸ್ಸು

ವಾಸಸ್ಥಳ

ಗ್ರಾಮ ಮುಖ್ಯ / ಯೂನಿಯನ್ ಪ್ರೆಸಿ

ವಾಗಿ ಮೇಲಿನ ಮಗುವನ್ನು ದಾಕ / ಸಂ

ನೀನು ತಪ್ಪಿರುವುದರ ದೆಸೆಯಿಂದ, 1

ಲ್ಲಿ ಪೂರ್ವಾಹ್ನ / ಅಪರಾಹ್ನ

ಡುವ / ಡುವ ಬಗ್ಗೆ ಸದರೀ ಮಗುವನ್ನು

ವಿಧಿಸೋಣಾಗುತ್ತಿದೆ; ನೀನು ಮೇ

ಮಗುವನ್ನು ಹಾಜರುಮಾಡದಿದ್ದು,

ಸಲು ತಪ್ಪಿದ ಪಕ್ಷದಲ್ಲಿ, ಮೇಲಿನ

ಹರಣೆ ನಡೆಸಲ್ಪಡುವುದಕ್ಕೆ ಗುರಿಯಾ

ತಾರೀಖು

Report to accompany the estimate for ~~construction~~ a cut stone slab culvert of 4 ft span

Estimate Rs 11,500/-

This estimate provides for constructing a cut stone slab culvert of 4 ft span. The covering slabs will be of cut stones, as detailed in the estimate. If ~~slab~~ suitable slabs are not available R.C. slab will be provided.

~~to~~ Under the body walls & the wing walls & returns Concrete bottom stones 12" deep in cut mortar 1:4:8 has been provided. Masonry for the body wall and wing walls etc will be of ~~rough~~ coarse II Sort rubble masonry in cement mortar 1:6. Rough stone dry pack of 6" has been provided ~~for the~~ on the sides & between the slabs and between the slabs and abutments. There are 3 No. of ~~small~~ culverts.

[illegible]
20/1/52
AE

Detailed Est

11

Construct of a cut stone slab culvert of 4'x4' Vent way on Bailur Pallu Road to Ko. ra.

Details of work	No	L.	B.	D.	Temporary Area	Total Qty.
1. Earth work excavation for foundations in all soils excepting Rock requiring blast —				L.S.	1000	1000 cft
2. concrete hard broken stone 1½" size in C.M. Mix 1:4:8.						
Main wall	1x2	16'-0"	4'-0"	1'-0"	128	
for returns	2x2	1'-6"	4'-0"	1'-0"	24	
Add for extra					18	
					170	170 cft
3. Rubble masonry in 2nd sort in C.M. 1:4						
Main wall 1st footing	1x2	15'-0"	3'-0"	1'-6"	135	
2nd footing	1x2	15'-0"	2'-6"	2'-0"	150	
3rd footing	1x2	15'-0"	2'-0"	2'-0"	120	
returns 1st footing	2x2	3'-0"	1'-6"	1'-6"	27	
2nd do	2x2	2'-6"	2'-0"	2'-0"	40	
3rd do (upto top of slab)	2x2	2'-0"	2'-6"	2'-6"	50	
above the slab upto R.L.	1x2	13'-0"	1'-3"	1'-0"	33	
Parapet	1x2	8'-0"	1'-3"	1'-6"	30	
Add for extra					15	
					600	600 cft
4. Supplying & fixing in position cut stone covering slabs — 3 faces dressed & set in C.M. 1:4.	1	15'-0"	5'-6"	0'-7"	48.1	
					48.1	48

Concrete hard broken stone 3/4" size in C.M. Mix 1:2:4. for coping portion for the parapet walls	1×2	8'-6"	1'-3"	0'-6"	11 0 15 cft.
6. Rough stone Dry packing for revetment & for side revetments			L.S.		300 cft
7. Other unforeseen items			L.S.		L.S.
8. P.S. & contg.			L.S.		L.S.

A. Gopalakrishna
Sub-Engr.
Kovvada

Checked
22/7/52

Abstract Est.

Ref	Description of work	Rate Rs. A. P.	Per	Total
1000 cft	1. E.W. excavation for foundations in all soils except Rock requiring blasting.	21 6 —	1000 cft	21-0-0
170 cft	2. Concrete hard Broken stone 1½ size in C.M. 1:4:8.	96 12 — ~~95 12~~ ~~Rs 8~~	100 cft	~~163-0-0~~ ~~174-00~~ 164-0-0
600 cft	3. R.R. Masonry in C.M. CM 1:4:5 II Sort	87 8 — ~~84 8~~	100 cft	~~507-0-0~~ 525-0-0
18 cft	4. Supplying & fixing in position cut stone slabs – 3 faces plain & fixed in C.M. 1:4	3 12 —	1 cft	180-0-0
5 cft	5. Concrete hard broken stone 3/4" size in C.M. 1:2:4.	~~168~~ ~~167~~ 4 0	100 cft	25-0-0
300 cft	6. Rough stone Dry packing	29 — —	100 cft	~~87-0-0~~ 87-0-0 ~~37-0-0~~ 36-0-0
L.S.	7. Other unforeseen items	L.S.		
L.S.	8. P.S. & contg. charges	L.S.		~~46-0-0~~ 61-0-0
				1100-0-0

1100/-

25/4/52 A. Gopala Rao
Sub-Engr. P.

13

Letter received from
Sri R. H. [illegible] Capuchin
Convent
Conducting [illegible]
Rs. 3300/-

Name of work:
Constructing Cut [illegible]
[illegible] Wall [illegible] for
Basilica Petit [illegible]
Kanjirangadi

L. A. [illegible]
Assistant Engr
C.P. Mangalore

Sanctioned for Rs 3300/- (Three thousand three hundred only)

Collector, S.K./Canara

84	[illegible]								
2,100	[illegible]								
	[illegible]								
60	[illegible]	[illegible]	28	–	–	100	16	[illegible]	[illegible]
50	[illegible]		16	–	–	–	8	–	–
32	[illegible]		100	–	–	–	32	–	–
[illegible]	Masons 2nd class		2	[illegible]		Each	19	4	–
1[illegible]	Man Mason		1	8	–	–	6	–	–
4	Women & Girls		–	13	–	–	2	4	–
10	[illegible]		1	6	–	100	2	2	1
[illegible]	Sundries						–	[illegible]	[illegible]
	Subdata						87	8	–
100	Cement Plaster								
100	Sand		2	8	–	100	2	8	–
220	Cement		87	8	–	35	70	–	–
100	Sundry [illegible]		1	0	–	100	1	0	–
200	[illegible]		107	–	6	–	21	6	10
100	Miscellaneous		–	8	–	–	4	8	–
	Sundries						–	–	–
							100	–	–

Nil. 7.30

(3.8.0)

10

8

87/8/-

D.P.H. II-14. 20,000—20-12-52.

ORIGINAL.

K ಫಾರ್ಮ್ (36 ನೇ ಅನುಚ್ಛೇದ).

ನೋಟೀಸು.

1920 ನೇ ಇಸವಿಯ ಮದ್ರಾಸ್ ಲೋಕಲ್ ಬೋರ್ಡುಗಳ ಆಕ್ಟಿನ 137 ನೇ ಮತ್ತು 200 ನೇ ಪ್ರಕರಣಗಳ ಮೇರೆಗಿನ ಕ್ರಮಗಳು.

ಸ

ಹೆತ್ತವ / ಸಂರಕ್ಷಕ ನಾದ ಗೆ

ಮಗುವಿನ ಹೆಸರು

ವಯಸ್ಸು

ವಾಸಸ್ಥಳ

ಗ್ರಾಮ ಮುಖ್ಯಸ್ಥನಿಂದ / ಯೂನಿಯನ್ ಪ್ರೆಸಿಡೆಂಟನಿಂದ ಕೊಡಲ್ಪಟ್ಟ ನೋಟಿಸಿಗನುಸಾರ ವಾಗಿ ಮೇಲಿನ ಮಗುವನ್ನು ದಾಕು ಹಾಕಲ್ಪಡುವ / ಸಂದರ್ಶಿಸಲ್ಪಡುವ ಬ್ಗೆ ಹಾಜರುಮಾಡಲು ನೀನು ತಪ್ಪಿರುವುದರ ದೆಸೆಯಿಂದ, 19 ನೇ ಇಸವಿ ಲಿ ಪೂರ್ವಾಹ್ನ / ಅಪರಾಹ್ನ ಲಿ ದಾಕು ಹಾಕಲ್ಪ / ಸಂದರ್ಶಿಸಲ್ಪ ಡುವ / ಡುವ ಬ್ಗೆ ಸದರೀ ಮಗುವನ್ನು ಹಾಜರುಮಾಡಬೇಕಾಗಿ ನಿನಗೆ ಈ ಮೂಲಕ ವಿಧಿಸೋಣಾಗುತ್ತಿದೆ; ನೀನು ಮೇಲಿನ ಕಾಲದಲ್ಲಿ ಮತ್ತು ವೇಳೆಯಲ್ಲಿ ಸದರೀ ಮಗುವನ್ನು ಹಾಜರುಮಾಡದಿದ್ದು, ಆ ಕುರಿತು ಸಮರ್ಪಕವಾದ ಸಬಬು ತೋರಿಸಲು ತಪ್ಪಿದ ಪಕ್ಷದಲ್ಲಿ, ಮೇಲಿನ ಕ್ರಮಗಳ ಮೇರೆಗೆ ನೀನು ಫಿರ್ಯಾದು ವ್ಯವಹರಣೆ ನಡೆಸಲ್ಪಡುವುದಕ್ಕೆ ಗುರಿಯಾಗುವೆಯೆಂದು ತಿಳಿಯುವುದು.

ವ್ಯಾಕ್ಸಿನೇಟರ್.

ಡಿಸ್ಟ್ರಿಕ್ಟ್ ಹೆಲ್ತ್ ಇನ್‌ಸ್ಪೆಕ್ಟರ್.

ಛೇಂಜ್.

ತಾರೀಖು 19 .

D.P.H. II-14.

DUPLICATE.

K ಫಾರ್ಮ್ (36 ನೇ ಅನುಚ್ಛೇದ).

ನೋಟೀಸು.

1920 ನೇ ಇಸವಿಯ ಮದ್ರಾಸ್ ಲೋಕಲ್ ಬೋರ್ಡುಗಳ ಆಕ್ಟಿನ 137 ನೇ ಮತ್ತು 200 ನೇ ಪ್ರಕರಣಗಳ ಮೇರೆಗಿನ ಕ್ರಮಗಳು.

ಸ

ಹೆತ್ತವ / ಸಂರಕ್ಷಕ ನಾದ ಗೆ

ಮಗುವಿನ ಹೆಸರು

ವಯಸ್ಸು

ವಾಸಸ್ಥಳ

ಗ್ರಾಮ ಮುಖ್ಯಸ್ಥನಿಂದ / ಯೂನಿಯನ್ ಪ್ರೆಸಿಡೆಂಟನಿಂದ ಕೊಡಲ್ಪಟ್ಟ ನೋಟಿಸಿಗನುಸಾರ ವಾಗಿ ಮೇಲಿನ ಮಗುವನ್ನು ದಾಕು ಹಾಕಲ್ಪಡುವ / ಸಂದರ್ಶಿಸಲ್ಪಡುವ ಬ್ಗೆ ಹಾಜರುಮಾಡಲು ನೀನು ತಪ್ಪಿರುವುದರ ದೆಸೆಯಿಂದ, 19 ನೇ ಇಸವಿ ಲಿ ಪೂರ್ವಾಹ್ನ / ಅಪರಾಹ್ನ ಲಿ ದಾಕು ಹಾಕಲ್ಪ / ಸಂದರ್ಶಿಸಲ್ಪ ಡುವ / ಡುವ ಬ್ಗೆ ಸದರೀ ಮಗುವನ್ನು ಹಾಜರುಮಾಡಬೇಕಾಗಿ ನಿನಗೆ ಈ ಮೂಲಕ ವಿಧಿಸೋಣಾಗುತ್ತಿದೆ; ನೀನು ಮೇಲಿನ ಕಾಲದಲ್ಲಿ ಮತ್ತು ವೇಳೆಯಲ್ಲಿ ಸದರೀ ಮಗುವನ್ನು ಹಾಜರುಮಾಡದಿದ್ದು, ಆ ಕುರಿತು ಸಮರ್ಪಕವಾದ ಸಬಬು ತೋರಿಸಲು ತಪ್ಪಿದ ಪಕ್ಷದಲ್ಲಿ, ಮೇಲಿನ ಕ್ರಮಗಳ ಮೇರೆಗೆ ನೀನು ಫಿರ್ಯಾದು ವ್ಯವಹರಣೆ ನಡೆಸಲ್ಪಡುವುದಕ್ಕೆ ಗುರಿಯಾಗುವೆಯೆಂದು ತಿಳಿಯುವುದು.

ವ್ಯಾಕ್ಸಿನೇಟರ್.

ಡಿಸ್ಟ್ರಿಕ್ಟ್ ಹೆಲ್ತ್ ಇನ್‌ಸ್ಪೆಕ್ಟರ್.

ಛೇಂಜ್.

ತಾರೀಖು 19 .

D.P.H. II-14.

TRIPLICATE.

K ಫಾರ್ಮ್ (36 ನೇ ಅನುಚ್ಛೇದ).

ನೋಟೀಸು.

1920 ನೇ ಇಸವಿಯ ಮದ್ರಾಸ್ ಲೋಕಲ್ ಬೋರ್ಡುಗಳ ಆಕ್ಟಿನ 137 ನೇ ಮತ್ತು 200 ನೇ ಪ್ರಕರಣಗಳ ಮೇರೆಗಿನ ಕ್ರಮಗಳು.

ಸ

ಹೆತ್ತವ / ಸಂರಕ್ಷಕ ನಾದ

ಮಗುವಿನ ಹೆಸರು

ವಯಸ್ಸು

ವಾಸಸ್ಥಳ

ಗ್ರಾಮ ಮುಖ್ಯಸ್ಥನಿಂದ / ಯೂನಿಯನ್ ಪ್ರೆಸಿಡೆಂಟನಿಂದ ಕೊಡಲ್ಪಟ್ಟ ನೋಟಿಸಿಗನುಸಾರ ವಾಗಿ ಮೇಲಿನ ಮಗುವನ್ನು ದಾಕು ಹಾಕಲ್ಪಡುವ / ಸಂದರ್ಶಿಸಲ್ಪಡುವ ಬ್ಗೆ ಹಾಜರುಮಾಡಲು ನೀನು ತಪ್ಪಿರುವುದರ ದೆಸೆಯಿಂದ, 19 ನೇ ಇಸವಿ ಲಿ ಪೂರ್ವಾಹ್ನ / ಅಪರಾಹ್ನ ಲಿ ದಾಕು ಹಾಕಲ್ಪ / ಸಂದರ್ಶಿಸಲ್ಪ ಡುವ / ಡುವ ಬ್ಗೆ ಸದರೀ ಮಗುವನ್ನು ಹಾಜರುಮಾಡಬೇಕಾಗಿ ನಿನಗೆ ಈ ಮೂಲಕ ವಿಧಿಸೋಣಾಗುತ್ತಿದೆ; ನೀನು ಮೇಲಿನ ಕಾಲದಲ್ಲಿ ಮತ್ತು ವೇಳೆಯಲ್ಲಿ ಸದರೀ ಮಗುವನ್ನು ಹಾಜರುಮಾಡದಿದ್ದು, ಆ ಕುರಿತು ಸಮರ್ಪಕವಾದ ಸಬಬು ತೋರಿಸಲು ತಪ್ಪಿದ ಪಕ್ಷದಲ್ಲಿ, ಮೇಲಿನ ಕ್ರಮಗಳ ಮೇರೆಗೆ ನೀನು ಫಿರ್ಯಾದು ವ್ಯವಹರಣೆ ನಡೆಸಲ್ಪಡುವುದಕ್ಕೆ ಗುರಿಯಾಗುವೆಯೆಂದು ತಿಳಿಯುವುದು.

ವ್ಯಾಕ್ಸಿನೇಟರ್.

ಡಿಸ್ಟ್ರಿಕ್ಟ್ ಹೆಲ್ತ್ ಇನ್‌ಸ್ಪೆಕ್ಟರ್.

ಛೇಂಜ್

ತಾರೀಖು 19 .

PROPOSED CUT STONE SLAB CULVERT (4'-0" X 4'-0")

17

SCALE 1/50

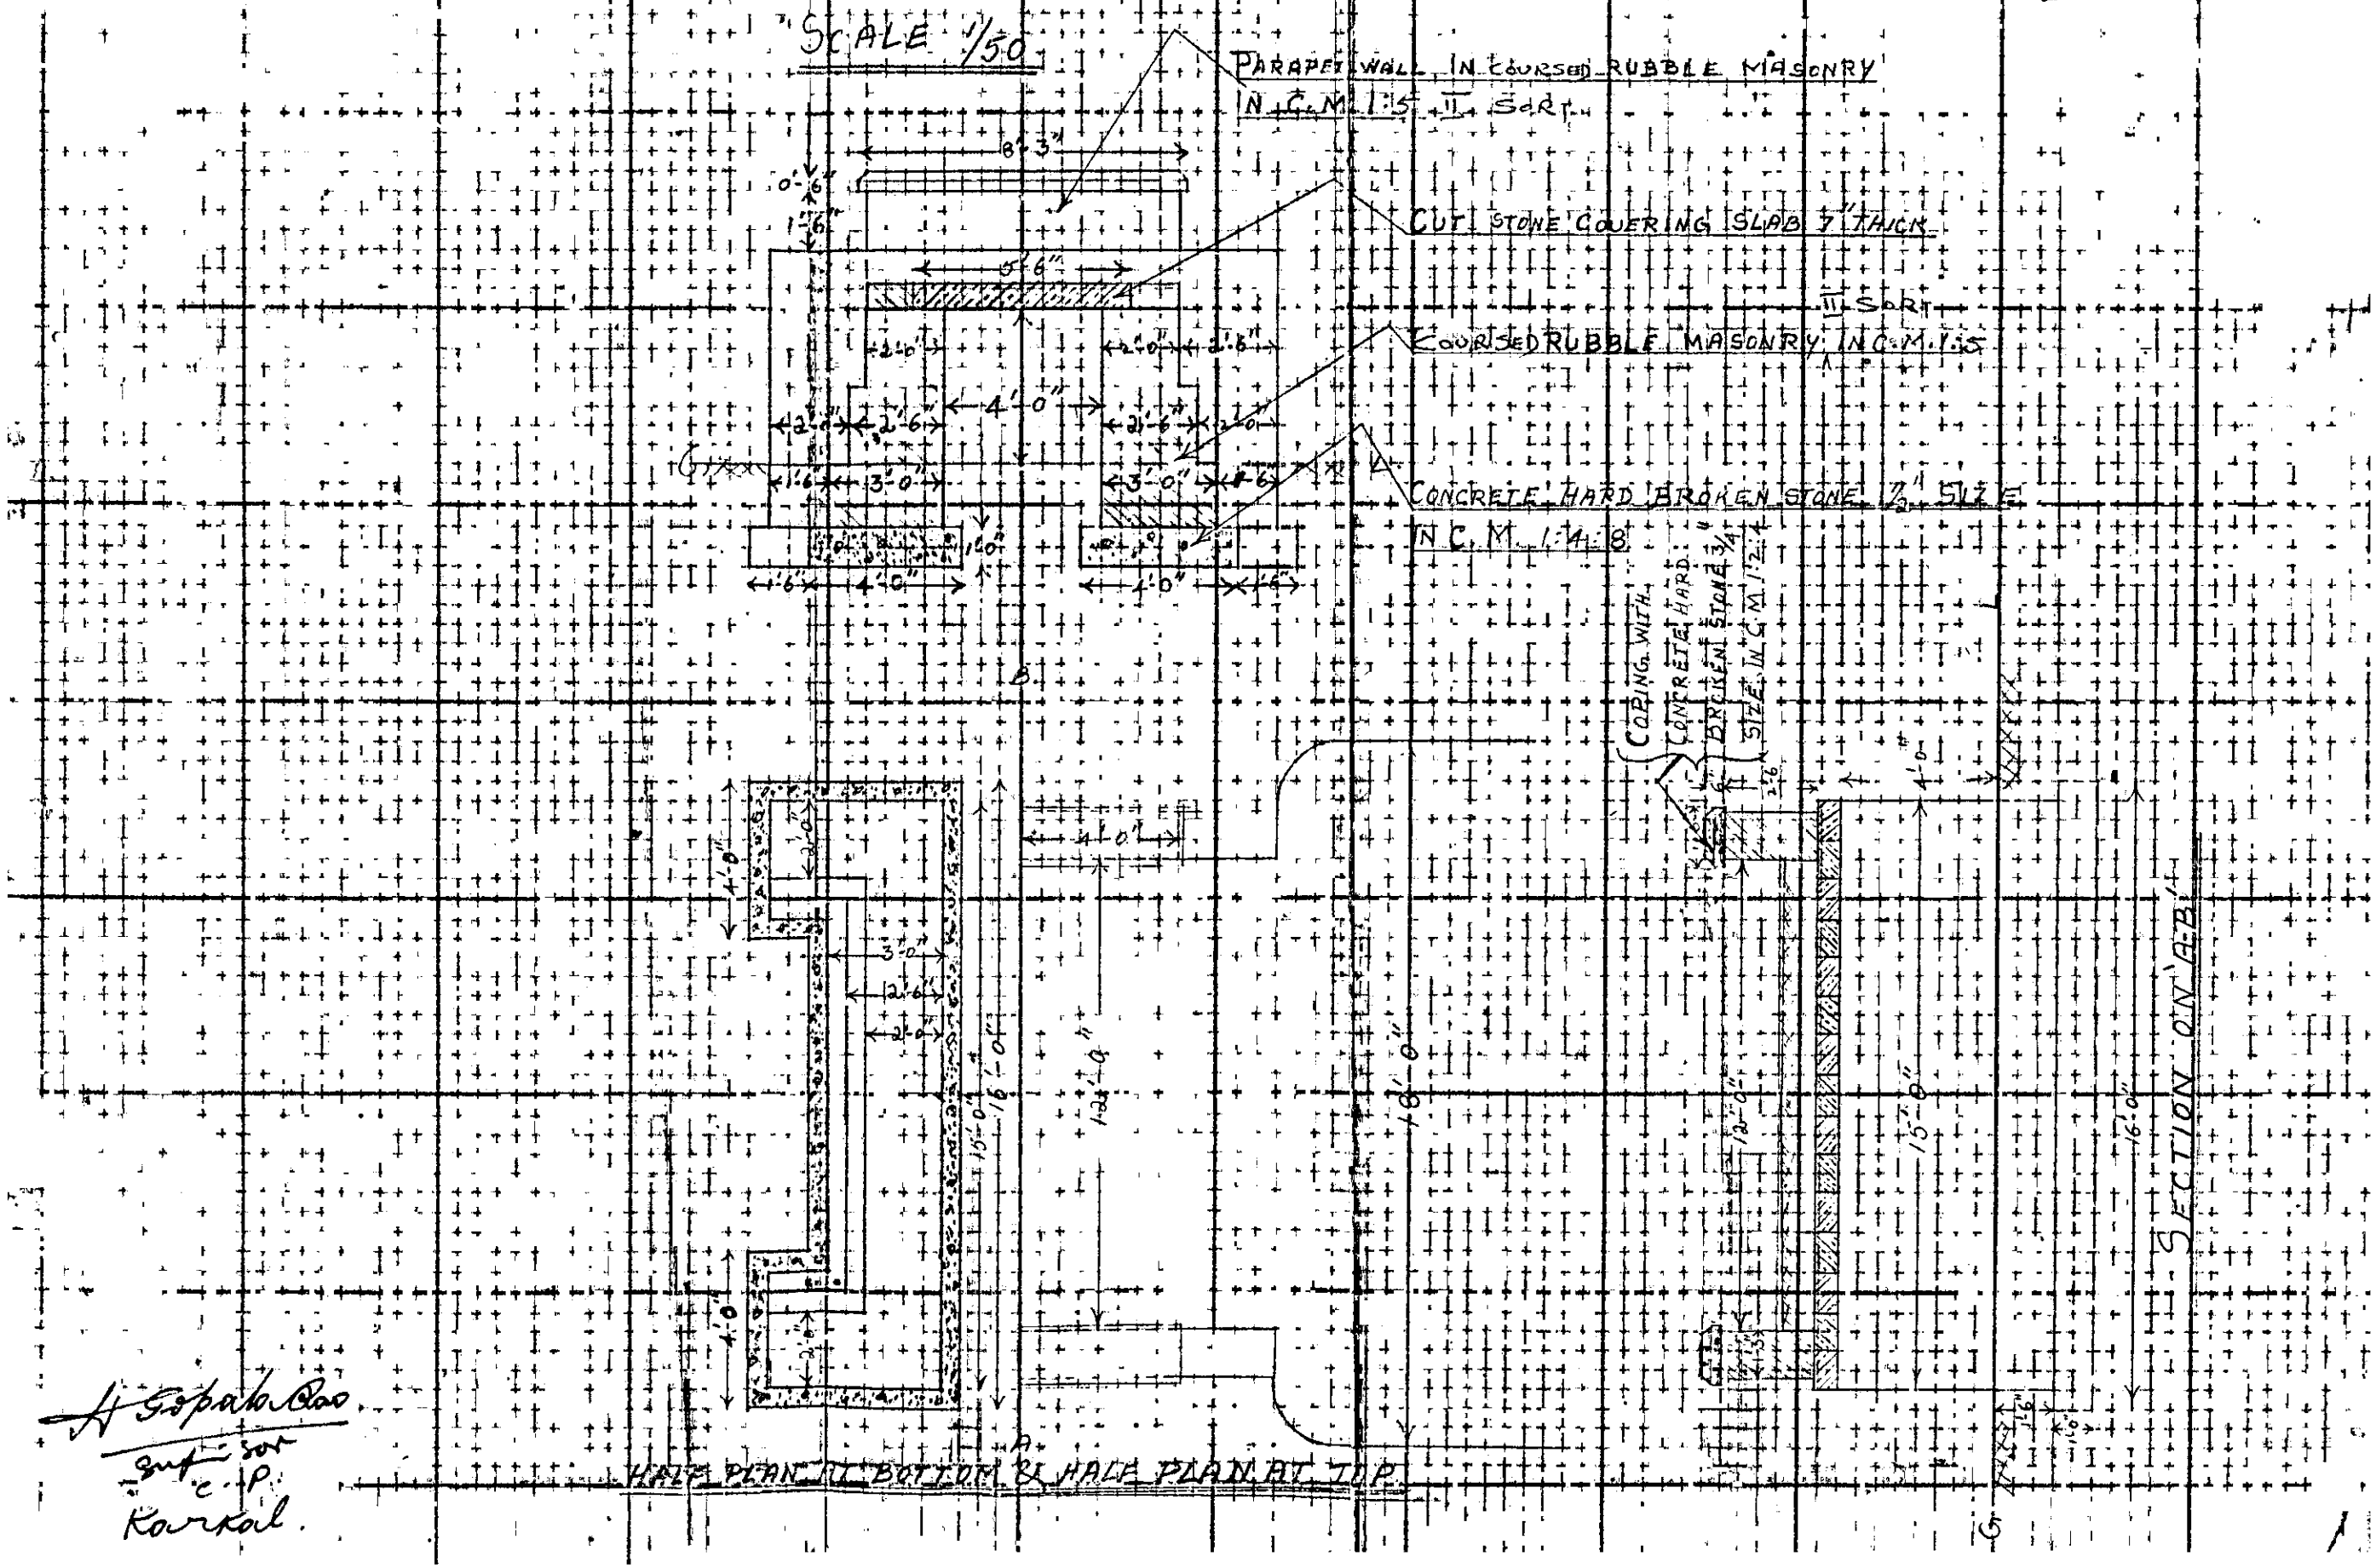

H. Gopala Rao
Supt. Sor
C.P.
Karkal.

Report to accompany the estimate for forming a Katcha Road from Ba[illegible] Palli Road to Kanaiyan Dempal for 2 mls 5 flgs with 3 Nos culverts 4 ft span and 4 Nos of 2 ft slab culverts — Estimate Rs 9400/-

The above estimate provides for the following and a detailed plan and estimate for proposed culverts enclosed respectively

1) Road work 2 mls 5 flgs — Rs 4100

2) Constructing 4 Nos culverts of 2 ft Drainage @ Rs 500 each (separate est attached) — Rs 2000

3) Constructing culverts of 4 ft Drainage 3 Nos @ Rs 1100 each (Separate est enclosed) — Rs 3300

Total — Rs 9400

[illegible]
20/1/31
AE

Est. Abstract.

Name of work:— forming a Kan[illegible] [illegible] Railway Pally Road to Kanjar Temple for a distance of nearly 2 M — 6F with all cross Masonry work

Qty	Details of work.	Rate	Per	Amt	Total.
	1. E. work for Road work			4100/-	
	2. cut stone slab culverts of 2' x 2' Vent way.				
4 No	@ 0/0 — 1 @ 0/3 — 1 @ 0/7 — 1 @ 2/4 — 1 } 4 No	500/-	each	2000/-	
	3. cut stone slab culverts of size 4' x 4' Vent way				
3 No	@ 1/1 — 1 @ 1/1½ — 1 @ 2/5 — 1 } 3 No	1100/-	each	3300/-	
			Total	9,400/-	
					9,400/-

H. Gopala Rao
Supervisor 7/1/53.
C.P.
Karkala.

[illegible]
25/1/52
AE

21

Report to accompany the estimate for forming a Road of 2 mls 5 flgs length from Baiher Pilli Road to Kanajan Temple ——— est. Rs 4100/-

This estimate is for construction excavation for forming a road of 2 mls 5 flgs. Provision has been made for blasting the rocky outcrops on the surface of the road. Lump sum provision has been made for other miscellaneous items of works

Enclosed 1 Approach Sheet
1 Abs

A. Campbell
20/1/54
AE

(for making a [illegible] road)

Name of work — (Bauler Pallipatti Kamayan Temple [illegible] road.

Details	No	Nos	L	B	D	Qty	Total
I Earth work excavation in all sorts of soil including Rock requiring [illegible]							
0/5 to 2/5		13	[illegible]	[illegible]	[illegible]	19800	
0/5 to 1/5		[illegible]	[illegible]	[illegible]	[illegible]	5280	
0/5 to 3/5		[illegible]	[illegible]	[illegible]	[illegible]	11880	
1/5 to 2/5		[illegible]	[illegible]	[illegible]	[illegible]	6600	
1/5 to 3/5		[illegible]	[illegible]	[illegible]	[illegible]	8925	
2/5 to 3/5		[illegible]	[illegible]	[illegible]	[illegible]	29750	
3/5 to 4/5		[illegible]	[illegible]	[illegible]	[illegible]	7920	
4/5 to 5/5		[illegible]	[illegible]	[illegible]	[illegible]	39000	
[illegible]						1437	
[illegible]						140000	140,00 Cft.
2. [illegible]						[illegible]	
3. Blasting [illegible]						[illegible]	
4. [illegible]						[illegible]	
5. P.S. & [illegible]						[illegible]	
[illegible]						20,152	

P.T.O

Abstract.

Earth work:

1. Earthwork excavation [illegible] in all soils [illegible] 1 to 4 [illegible]	[illegible]	[illegible]	[illegible]
2. Earthwork for removing [illegible]	[illegible]	[illegible]	[illegible]
3. Earthwork [illegible] embankment [illegible]	[illegible]	[illegible]	[illegible]
4. Earthwork for [illegible]	[illegible]	[illegible]	[illegible]
5. P S [illegible]			[illegible]
			4100

Total [illegible]
[illegible]
[illegible]

B. F.

46	cft	Sand	28-0	1/4	1-2-5
23	cft	Cement	82-5-0	1/5	80-8-0
46	cft	Sand blood & lime	1-7-2	1/20	0-11-2
23	cft	Cement	103-2-6	1/4	25-11-4
1	No.	Mason 2nd class	2-12-0	cad	2-12-0
6	No.	Mason labourer	1-8-0	1/2	9-0-0
10	No.	Women	0-13-0	1/2	8-2-0
					8-4-8
					123/4

6. Plastering with C.M. 1:4 — 1/2 H.R.

5	cft	Mortar 1:4	123-0	1/24	5-2-6
1	No.	Brick layer 2nd class	2-12-0	cad	2-12-0
1/2	No.	Mason labourer	1-8-0	1/2	0-12-0
	No.	Woman	0-13-0	1/2	0-13-0
					0-0-6
					10/8/-

7. Rough stone Dry Pitching

110	cft	Rough stone	16-0-0	1/8	17-9-7
5	No.	Water labourer	3-0-0	cad	3-0-0
4	No.	Mason labourer	1-8-0	cad	4-8-0
2	No.	Woman	0-12-0	1/2	1-8-0
110	cft	Sand for filling	1-5-0	1/20	2-2-7
					0-9-4
					29/1/-

8. Supplying & filling in pitching with stone 3 face coursed Rubble dressed & set in C.M. 1:4 — 1 cft

4	cft	Stone 5.9.2	3-8-0	1/4	3-8-0
4	cft	Stone loading			0-1-7
3	cft	Lime C.M. of Mortar and set etc.	1 C.S.		0-2-5
					3/12/-

Certified that the leads are correct to the best of my knowledge.

H. Gopala Rao

Recd. 22/5

Executive Engineer

Kolar

2-D Cash

27/1/12

AE

Data to accompany the estimate for constructing a

28

Qty.	Description of work	Rate	Per	Amt	Total
	Granite stone 1/2 F.H.L.				
	Sand 1/2 F.H.L.				
	Cement 4:1 M.H.R. + 2 M.C.T.				
	Cut stone slabs 1 M.C.T.				
	1. Earth work excavation in all soils including removal of				
100 cft	5.5.2.0	21-6-0	100 cft	21-6-0	21-6-0
	2. Cement Mortar 1:4				
100 cft	sand	2-8-0	100 cft	2-8-0	
25 cft	cement	83-8-0	25 cft	83-8-0	
	load for cement 4 M.H.R. + 2 M.C.				
25 cft	4 B.S. miles 25-12-6				
	load 26 M.T. 2-0-0				
	2 M.C.T. 9-6-0				
	432-5-8				
	107-2-6	107-2-6	100 cft	26-12-6	
100 cft	sand load 1/2 F.H.L.	1-9-0	100 cft	1-9-0	
100 cft	Mining charges	4-8-0	cft	4-8	
	Sundries			0-2-6	
				123-0-0	123/-
	3. Concrete Brick stone in C.M. 1:4:8				
92 100 cft	Metal 1 1/2" size	2-3-0	100 cft	2-3-0	
46 cft	Mortar 1:4			5-6-2-3	
	1/2 M.H. Mason and labour	1-8-0	cft	4-7-8	
	5 M.H. Mazdoor	0-12-0	cft	3-0-0	
	4 M.H. Women				
100 cft	Metal load	1-15-0	100 cft	1-15-0	
92	Sundries	L.S.		0-3-8	96/12/-
				102-8-0	96/12/-
					102/8/-
	4. R.R. Masonry in C.M. 1:4				
110 cft	Rough stone	16-0-0	100 cft	17-9-7	
34 cft	Mortar 1:4	1-2-0	cft	41-12-1	
	5 M.H. Mason & M.H. labour	2-12-0	cft	13-12-0	
	4 M.H. Mazdoor	1-8-0	cft	6-0-0	
	4 M.H. Women	0-12-0	cft	3-0-0	
110 cft	Load as per above	1-15-0	100 cft	2-2-6	
	Sundries	L.S.		0-3-3	
				84/12/-	84/12/-
	5. Concrete Hard brick stone 3/4" size in C.M. 1:2:4			38-10-0	
92 cft	Metal 3/4" size	42-0-0	100 cft	40-0-0	
92 cft	Load for metal	1-15-0	100 cft	1-12-0	
				40-2-0	0-0
	Co 10.6.5			42/-/-	0-0

Note for 21 (D.II)

C No 92022/54 — Sub:- Cls. S. Kanara Area Block III - Communications - Construction of 7 culverts on the road from Kanajar Church to Guddeangady via Kanajar Temple in Karkal Taluk - Sanctioned estimate.

p/c — Ref:- From the Rtn Cllr. of S. Kanara D.Dis. 15864/54 dated 29.6.54.

Please see the proceedings of the Collector of South Kanara R at p/c, sanctioning an expenditure of Rs 5300/- for the construction of 7 culverts on the approach road to Guddeangady from the Kanajar church in Karkal Taluk. The road 2 miles 5 furlongs long is to be formed by the villagers and the approximate cost of the formation of the road is assessed at Rs 4,100/-. The road is listed in the approved roll programme. The estimate for the culverts is of 2 groups, one for 4 culverts of 2 feet span and the other for 3 culverts of 4 feet span. The AE has approved of these two groups separately.

The papers may be recorded as a Rt. G.O. with a call book entry for 8 months to watch the completion of the work.

Noted in register of works

9.7.54

G.O. Rt. 1147 dated 10/9/54

Abstract:- Cls. S.K. Area Block III - Communications - Construction of 7 culverts on the earthen road to be formed by the villagers from Kanajar church to Guddeangady via Kanajar church in Karkal Taluk. Sanctioned by the Collector of S. Kanara - Papers recorded

10/7/54

[C.B. 8 months]

Entered S. No. 107 KS 12/7.

Public RDP VI) Deptt.

Extracts from the Call Book.

1. S. no.
2. Date of entry in the register
3. Subject
4. old current no
5. No & date of Govt. order etc. authorising the entry
6. Date when further action is to be taken
7. No. & date of new current

107

12/7/54

1 CPS - S.R. area - Block III - Communications - Construction of 7 culverts on the Earthern Road to be formed by the villagers from Ranajin Church to Gendaingedy via Ranajan Church in Karkal Tq - Sanctioned by the Collr. S.Kanara - Papers recorded

92022 D VI/54

G.O.Rt 1142 Agri dt 10/7/54.

p 27 of (S)

10/3/55

CNO. 2027 RDP VI/55 10/3/55

KB

2

Pub. (RDP VI) Deptt.

Page 1 above may be read. The disposal G.O. Rt. NO. 1142, Agri, dt 10/7/54 ~~deals with~~ relates to a Sanction accorded by the P.E.O., Mangalore. ~~It does not~~

In view of the orders in Memo NO. 2386 RDP VI/54-1, Public, ~~dated~~ 10/11/54, it ~~does~~ is not ~~appear~~ necessary to await any completion report in this case. May be lodged ~~added to the~~ disposal at (S)

G p 10/7 (S)

(T)

✓ G.O. Rt NO. 1142
Agri, dt 10/7/54

11/30/55

11/30/55

11/30/55